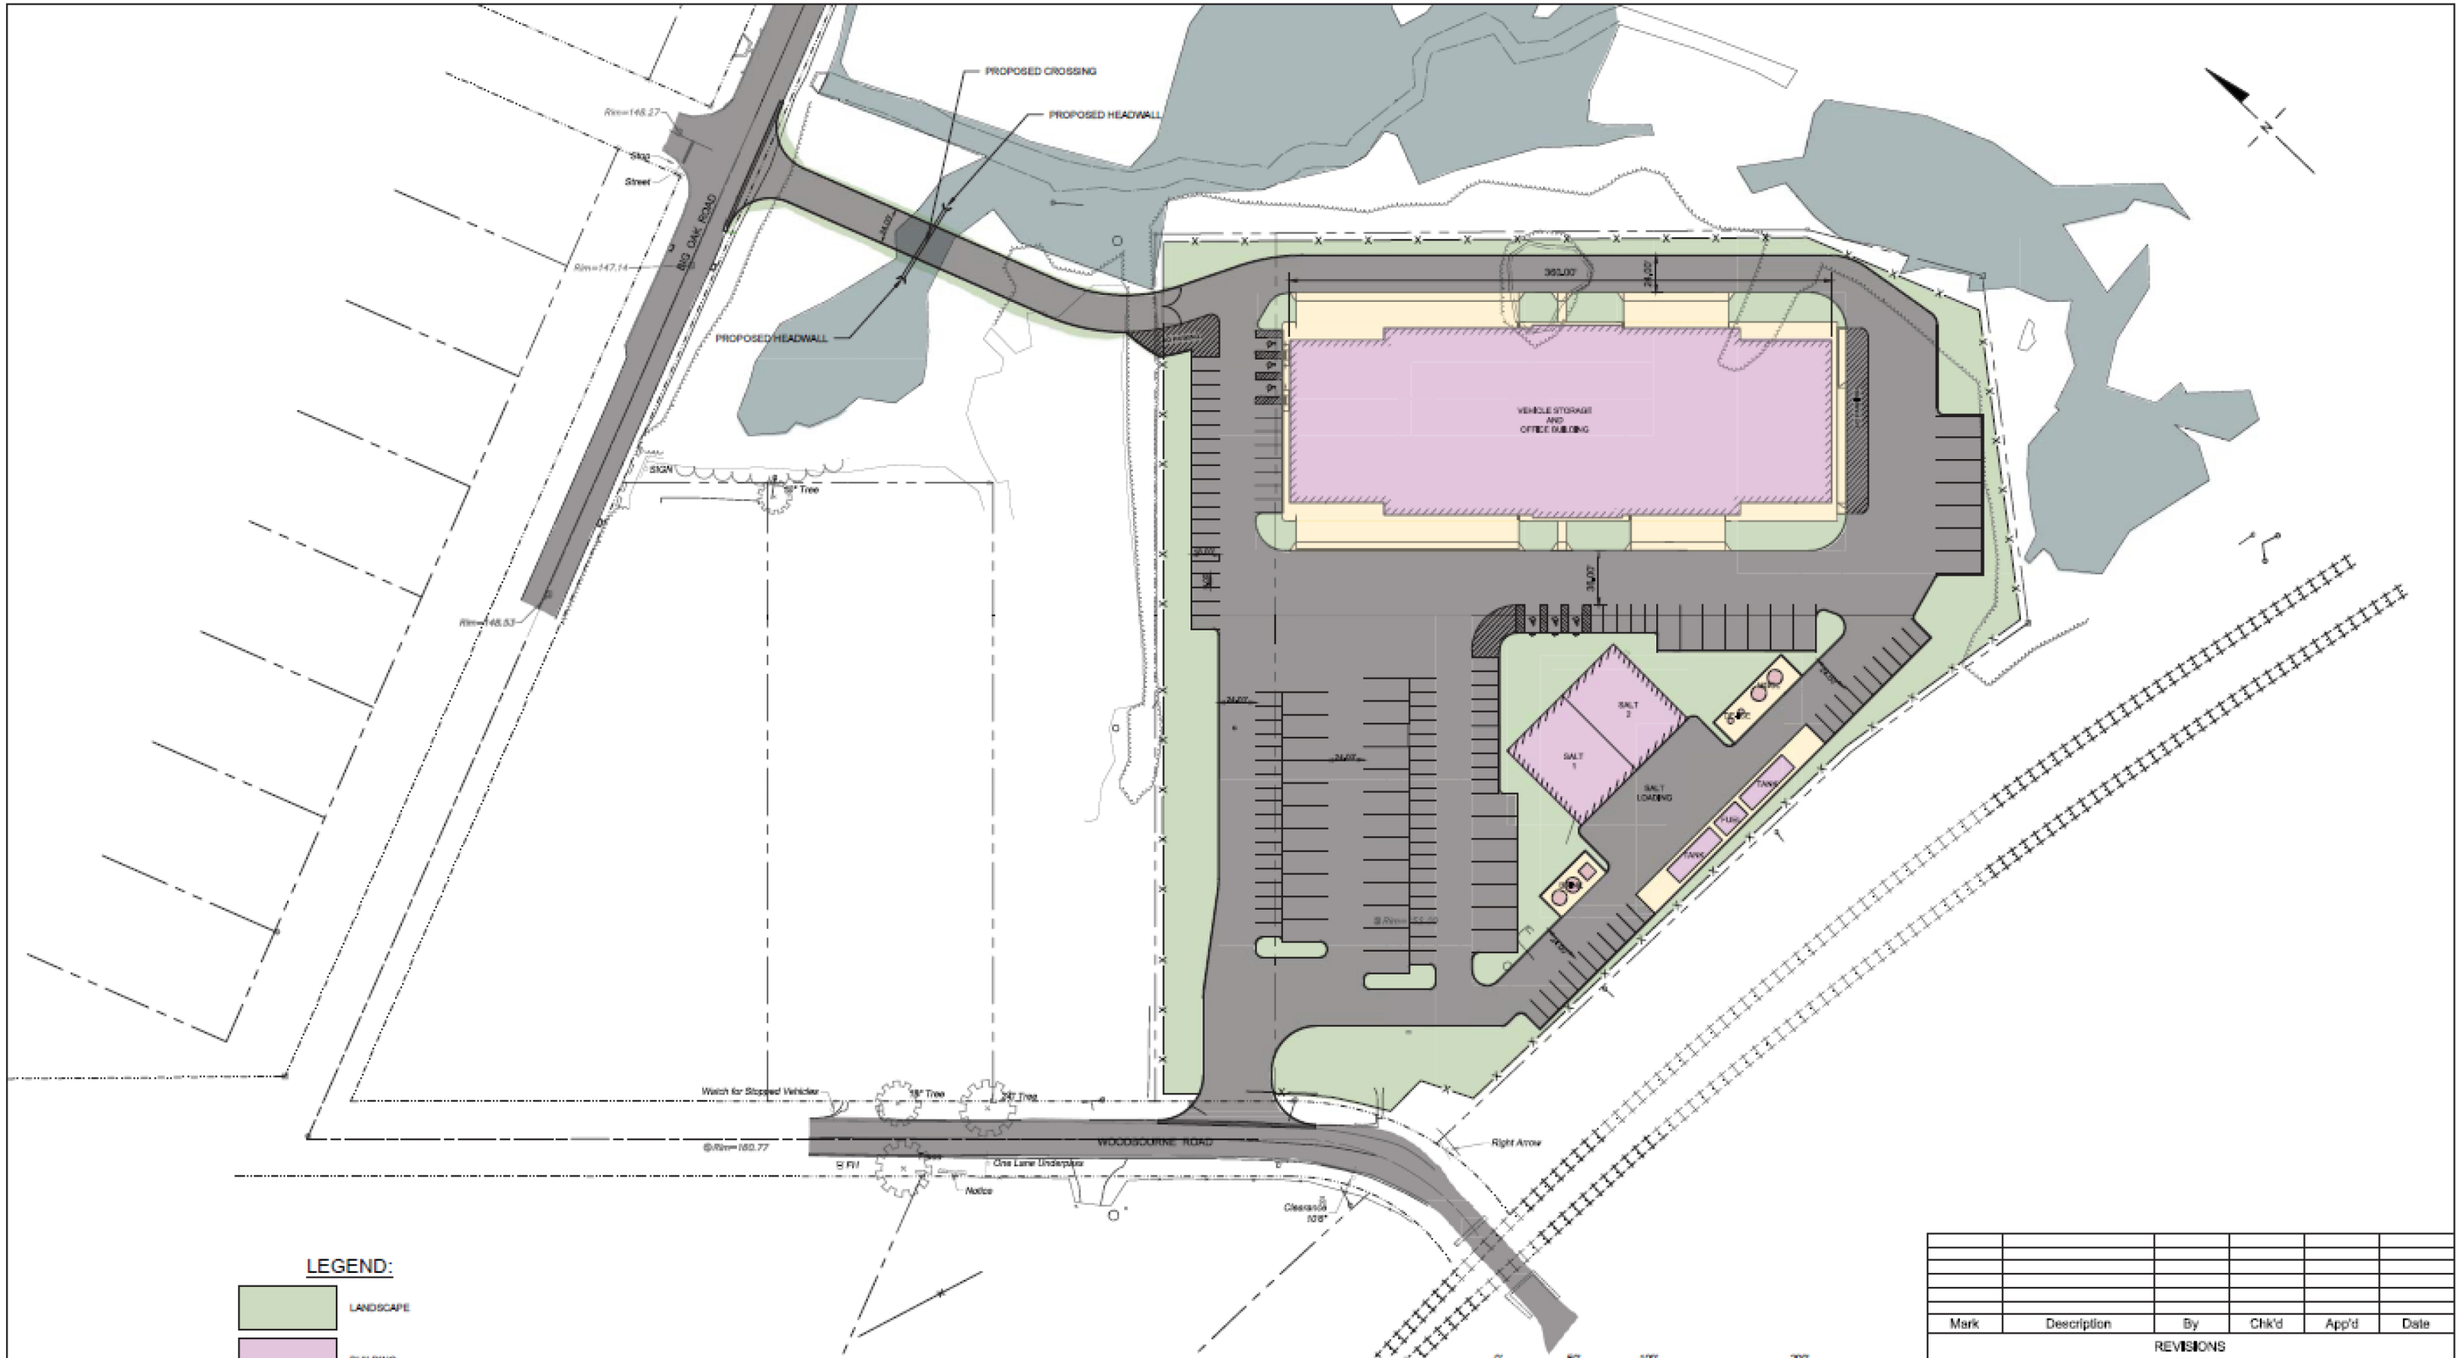

LEGEND:

- LANDSCAPE
- BUILDING
- ASPHALT
- CONCRETE
- WETLAND

PROJECT SCHEDULE:
START CONSTRUCTION BY EARLY 2021

Delaware River Joint Toll Bridge Commission
"Preserving Our Past, Enhancing Our Future"

Gannett Fleming

Seal:

Mark	Description	By	Chk'd	App'd	Date

REVISIONS

DELAWARE RIVER JOINT TOLL BRIDGE COMMISSION
1199 WOODSIDE ROAD, YARDLEY PA

SOUTHERN OPERATIONS & MAINTENANCE FACILITIES IMPROVEMENTS - LANGHORNE

SITE IMPROVEMENTS PLAN

JOB ORDER NUMBER XXX-XXXX-XXX

Sheet No.

Design By: AS | Drawn By: DMRB | Checked By: AWM | Project Number: 063913